



THE PORT AUTHORITY
OF NY & NJ

Peter K. Shewey
ENGINEERING PROGRAM MANAGER - UNPAID TRADE
Alfred Brown
CHIEF MECHANICAL ENGINEER

No. Date Revision Approved

Engineering Department
Design Division

The World Trade
Center

Electrical/HVAC
Upgrade Program


Title
TOWER ONE AND TWO
LOW VOLTAGE
SUBSTATIONS
CONSTRUCTION AND
INSTALLATION
MECHANICAL
SUBSTATION SS-75E
TOWER TWO
SECTIONS

This drawing subject to conditions in contract.
All inventions, ideas, designs and methods
herein are reserved to Port Authority and
may not be used without its written consent.


A.B./E.E. E.E. S.W.
Designed by Drawn by Checked by

Date 5/1/95 Scale AS NOTED


Contract Number Drawing Number
WTC-802.071 M-30

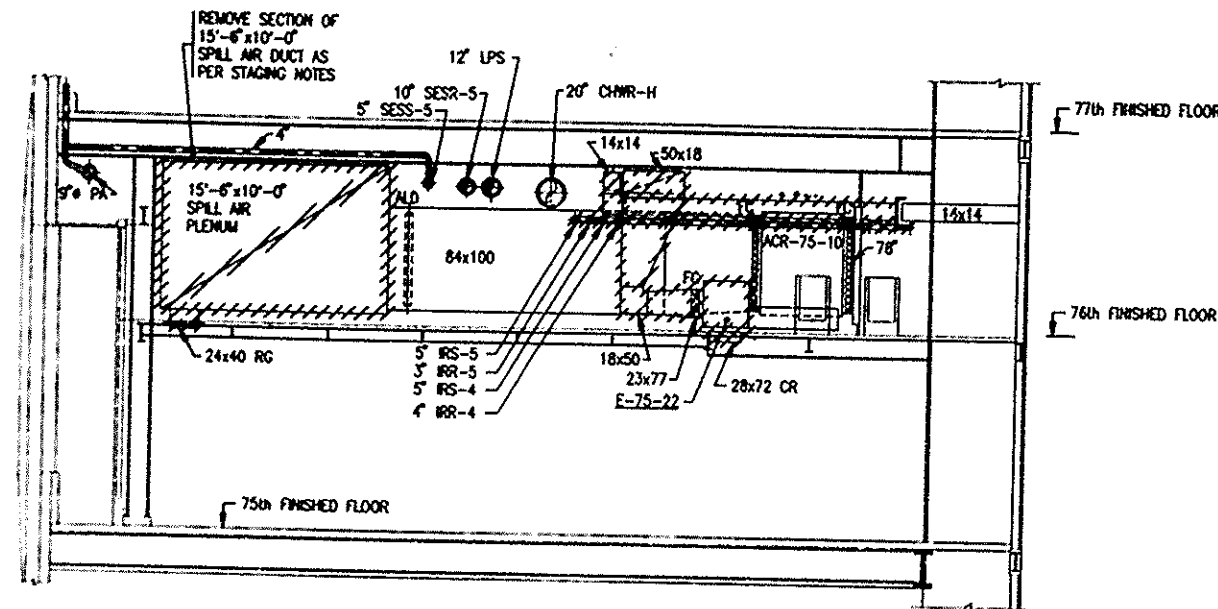


SECTION - REMOVAL U
SCALE IN FEET
M-28

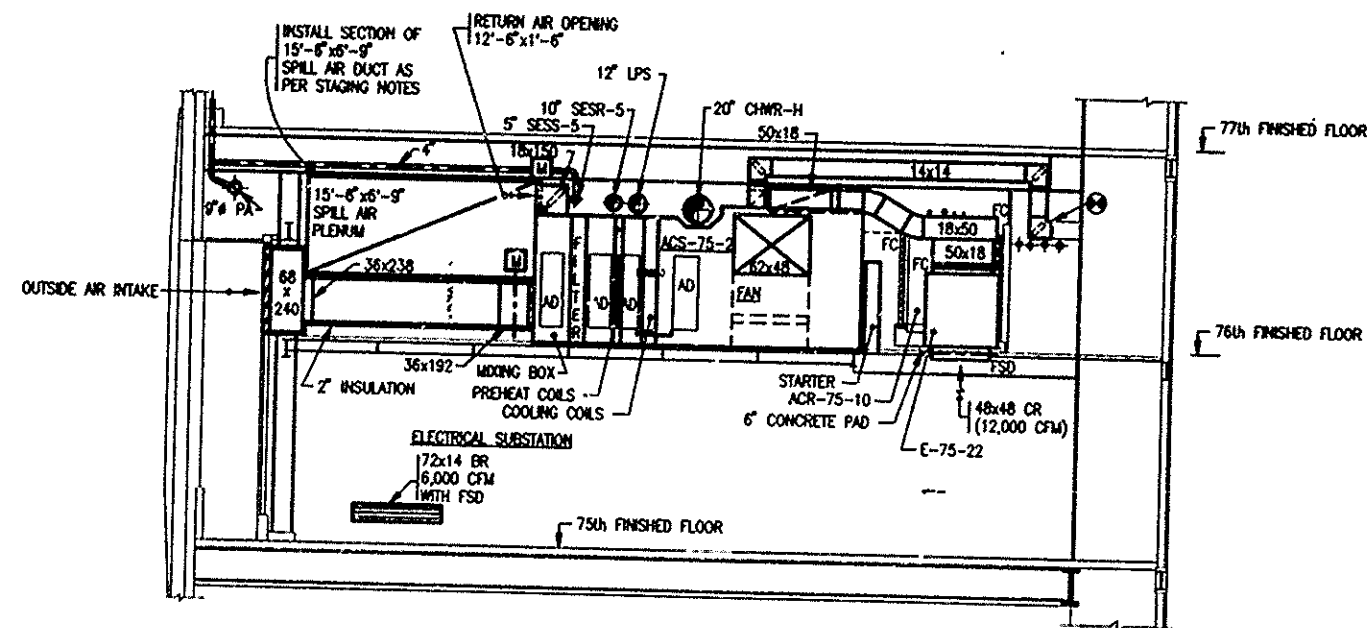

SECTION - INSTALLATION U
SCALE IN FEET
M-29

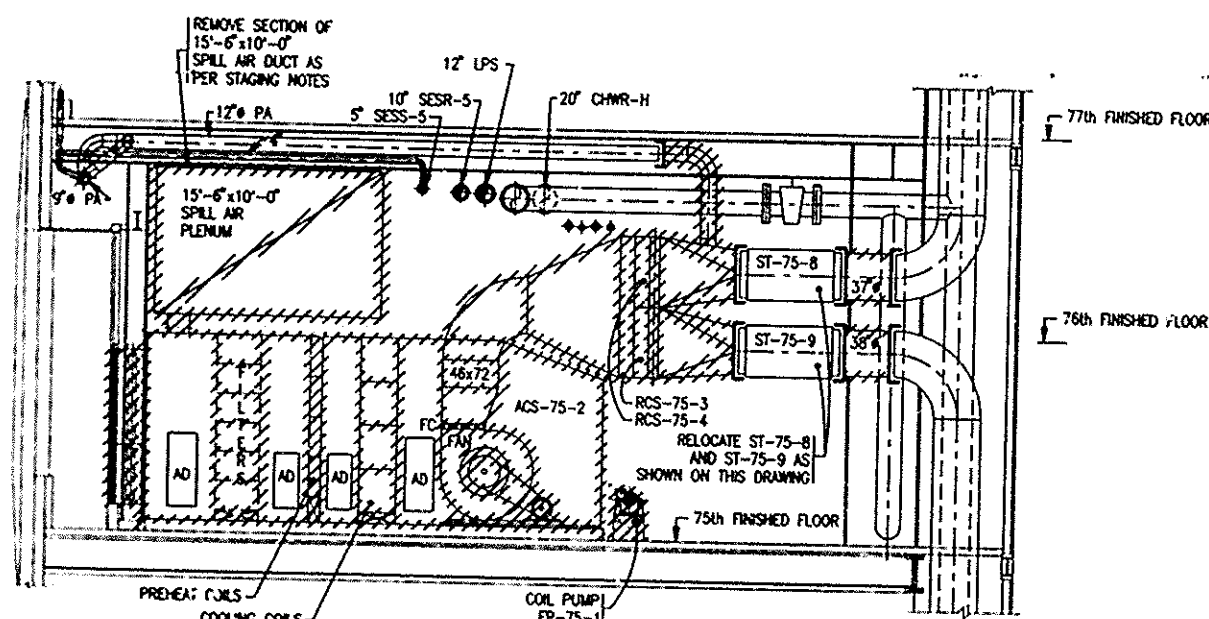

SECTION - REMOVAL T
SCALE IN FEET
M-28

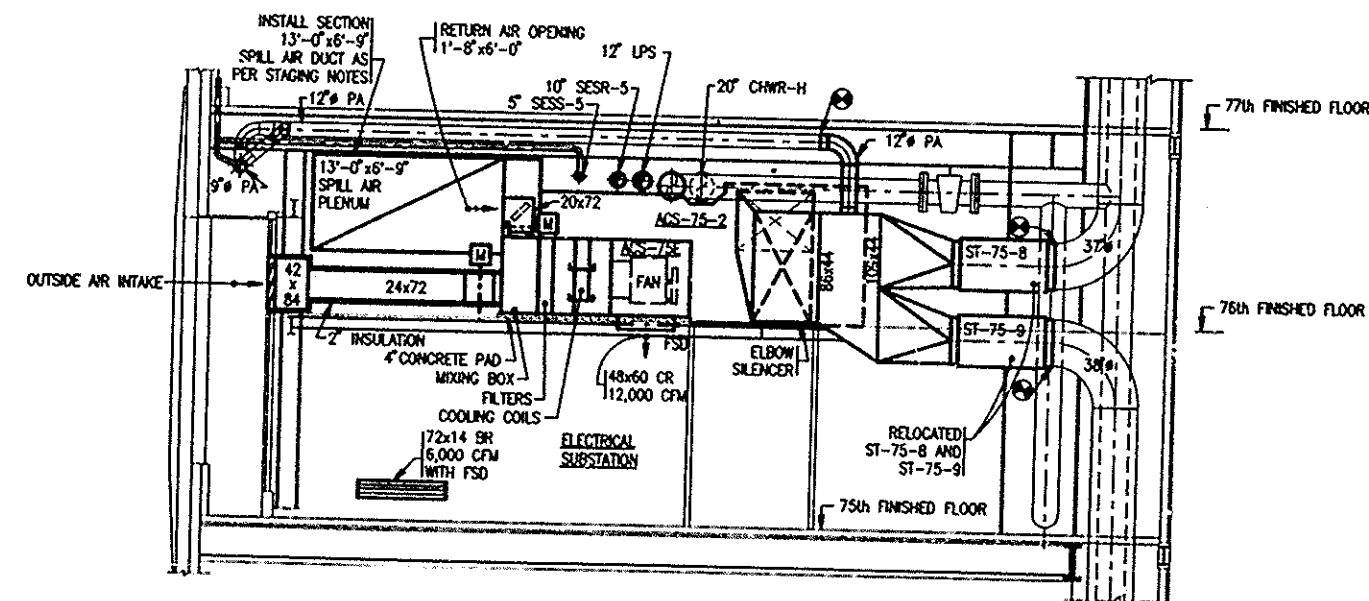

SECTION - INSTALLATION T
SCALE IN FEET
M-29

I HEREBY CERTIFY THAT THIS IS A TRUE AND CORRECT
COPY OF ONE OF THE CONTRACT DRAWINGS CON-
STITUTING A PART OF CONTRACT NO. WTC-802.071
IN THE FORM IN WHICH SAID DRAWINGS EXISTED AT
THE TIME THE SAID CONTRACT WAS EXECUTED BY
THE PARTIES.
DATE 6/21/95 *Sultan A. Aslam*
DATE 8/15/95 *Peter K. Shewey*
ENGINEER OF DESIGN